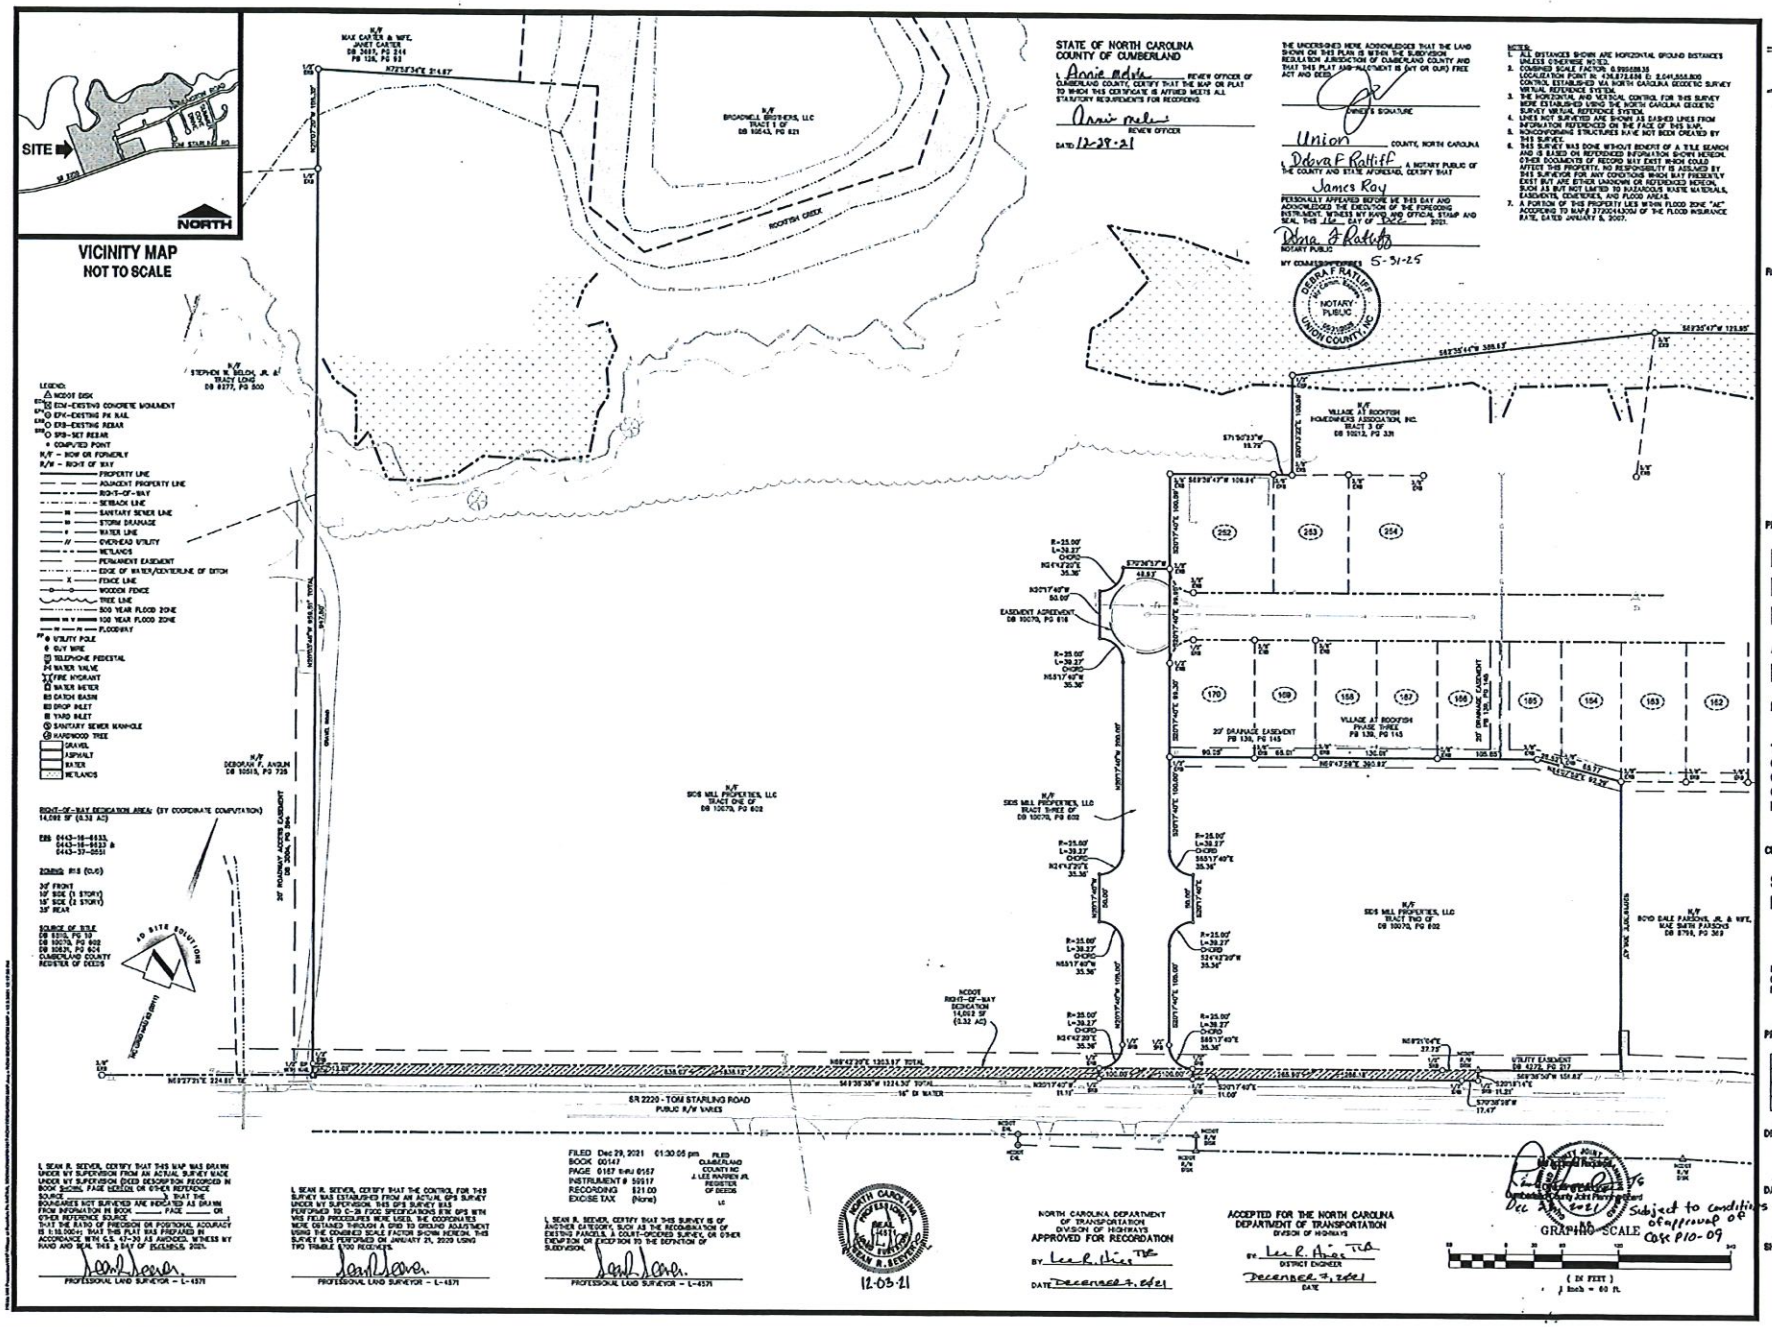

4Dsite solutions
civil engineering | land surveying
402 Corporate Center Drive, Suite 110, Kannapolis, NC 28081
office: (704) 872-1178 fax: (704) 872-1179 license number: C-2924
www.4dsitesolutions.com

NORTH CAROLINA PROFESSIONAL SEAL L-4371 SEAN R. SEEVER
12-03-21

REVISIONS

PROJECT NAME

RIGHT-OF-WAY DEDICATION FOR VILLAGE AT ROCKFISH PHASE IV

PIN 0443-18-6533
0443-18-6623
0443-37-0551
TOM STARLING ROAD
GRAY'S CREEK TOWNSHIP
CITY OF FAYETTEVILLE
CUMBERLAND COUNTY
NORTH CAROLINA

CLIENT

SIDS MILL PROPERTIES, LLC

8030 Corporate Center Drive
Charlotte, North Carolina 28226
Phone: (704) 877-1178

PROJECT INFORMATION

SURVEYED BY:	CLIFF
DRAWN BY:	SEAN
CHECKED BY:	JIMMY
PROJECT NUMBER:	1817

DRAWING SCALE

HORIZONTAL: 1"=60'

DATE SURVEYED

OCTOBER 18, 2021

SHEET NUMBER

1

OF 1