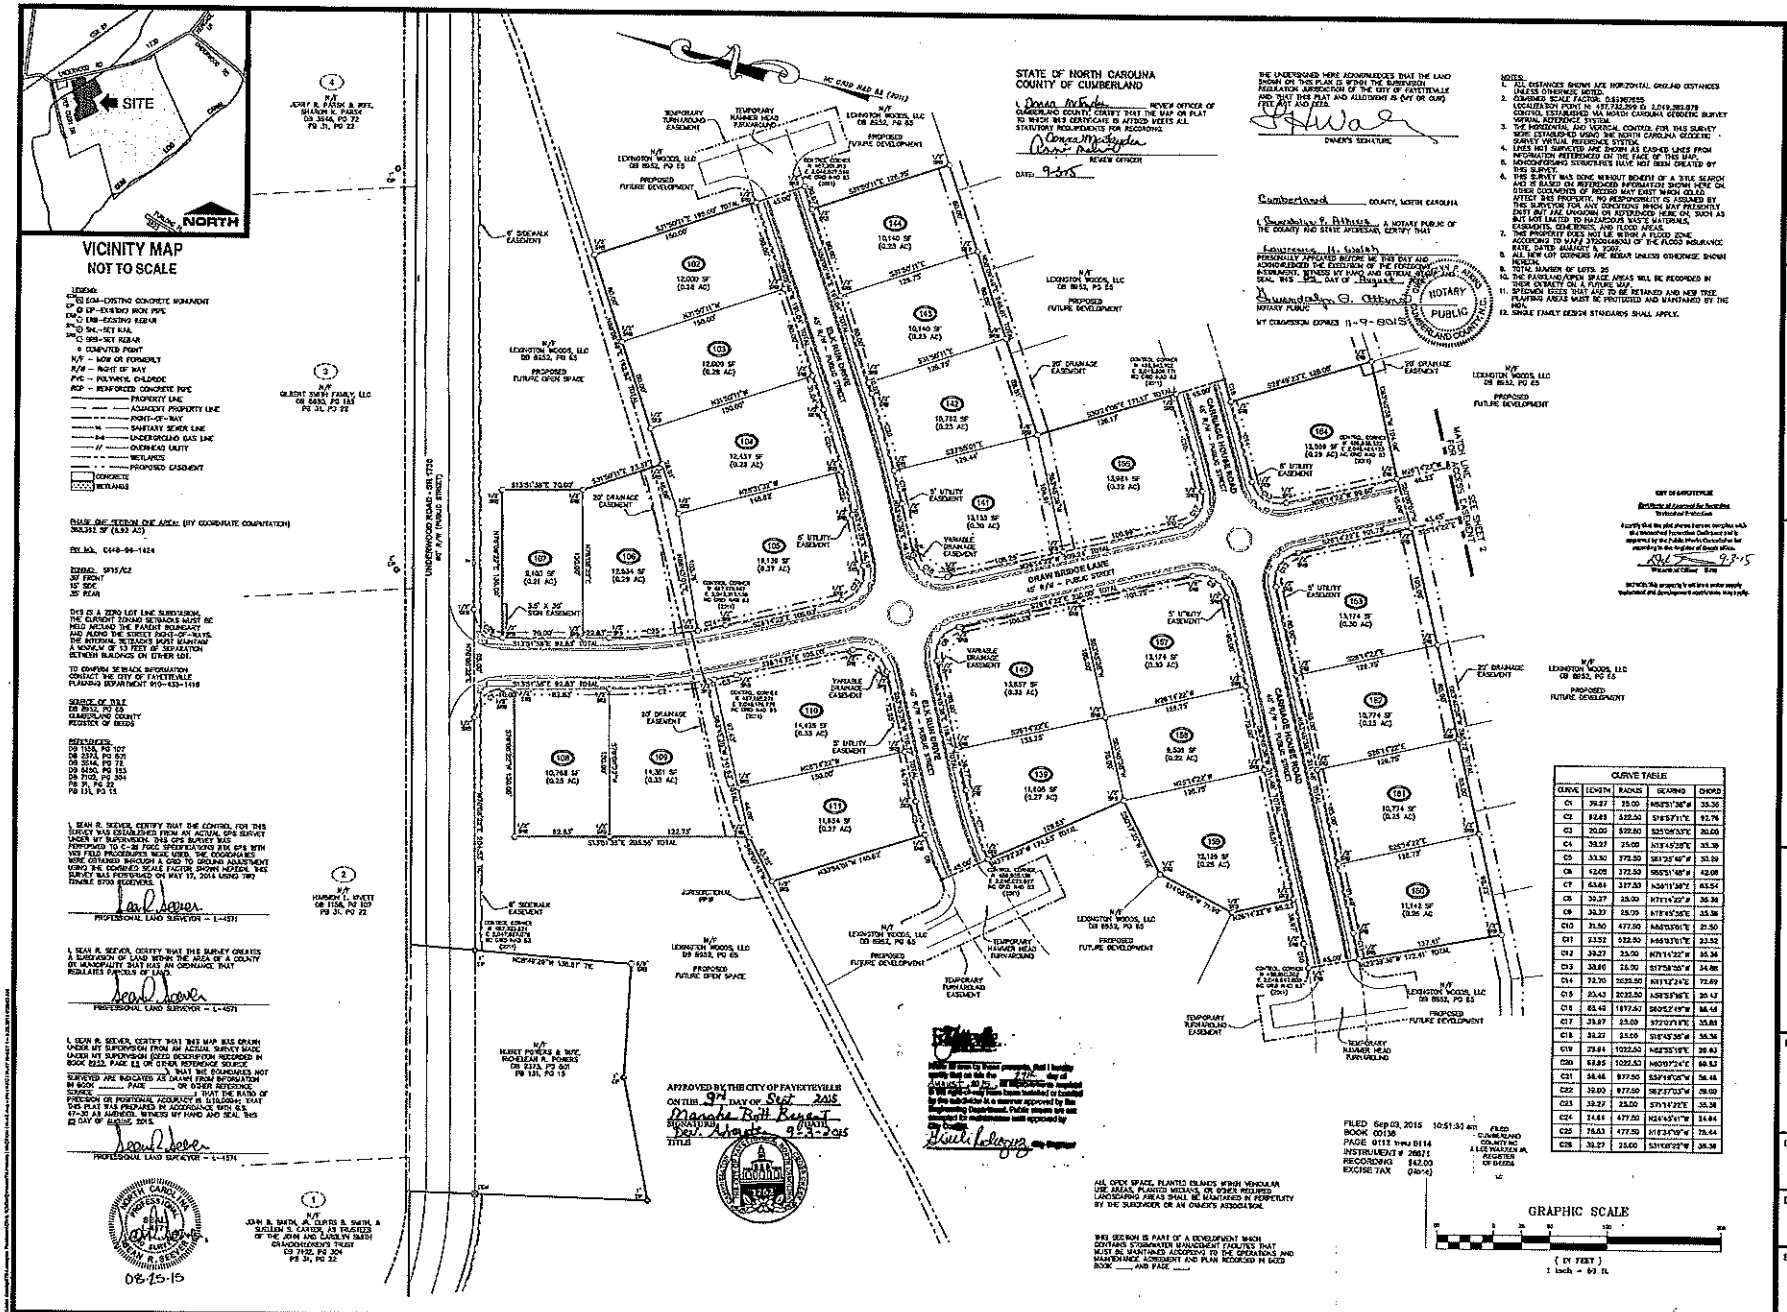

CURVE TABLE				
CURVE	LENGTH	RADIUS	BEARING	CHORD
C1	39.27	25.00	N55°51'36"W	35.35
C2	92.48	522.50	S76°57'11"E	92.36
C3	20.00	522.50	S85°08'33"E	20.00
C4	39.27	25.00	N13°42'28"E	35.35
C5	33.30	372.50	S81°25'46"E	33.29
C6	42.05	372.50	S85°51'48"E	42.03
C7	63.64	337.50	N36°11'36"E	63.54
C8	39.27	25.00	N77°14'22"E	35.36
C9	39.27	25.00	S12°45'38"E	35.36
C10	21.50	477.50	N65°03'01"E	21.50
C11	23.52	522.50	N65°03'01"E	23.52
C12	39.27	25.00	N77°14'22"E	35.36
C13	39.86	25.00	S27°58'26"E	34.88
C14	72.70	2032.50	N81°12'24"E	72.69
C15	20.43	2032.50	N83°53'58"E	20.43
C16	83.48	1872.67	S80°52'49"W	84.48
C17	39.27	25.00	S72°01'31"E	35.33
C18	39.27	25.00	S16°45'38"W	35.36
C19	79.84	1032.50	N82°55'18"E	79.82
C20	84.85	1032.50	N80°07'47"E	84.82
C21	34.46	877.50	S57°46'04"W	34.46
C22	39.00	877.50	S55°10'32"W	39.00
C23	39.27	25.00	S71°17'25"E	35.34
C24	34.44	477.50	N56°45'51"W	34.44
C25	76.63	477.50	N51°31'09"W	76.54
C26	39.27	25.00	S39°08'22"W	35.34

08-25-15

4Dsite solutions
civil engineering | land surveying
175 Chicago Drive, Suite 101 Fayetteville, NC 28306
office (910) 425-2777 fax (866) 508-9727 license number C-3864
www.4Dsitesolutions.com

REVISIONS

PROJECT NAME

LEXINGTON WOODS SUBDIVISION PHASE ONE SECTION ONE ZERO LOT LINE

TAX ID# 0448-96-1424
UNDERWOOD ROAD
EASTOVER TOWNSHIP
CITY OF FAYETTEVILLE
CUMBERLAND COUNTY
NORTH CAROLINA

CLIENT

LEXINGTON WOODS, LLC.

3400 Wilkes Parkway
Fayetteville, North Carolina 28311
Phone: (910) 482-8584
Fax: (910) 482-8653

PROJECT INFORMATION

SURVEYED BY:	BOBBY
DRAWN BY:	SEAN
CHECKED BY:	JIMMY
PROJECT NUMBER:	673

DRAWING SCALE

HORIZONTAL: 1"=60'

DATE SURVEYED

MAY 26, 2015

SHEET NUMBER

1

OF 2